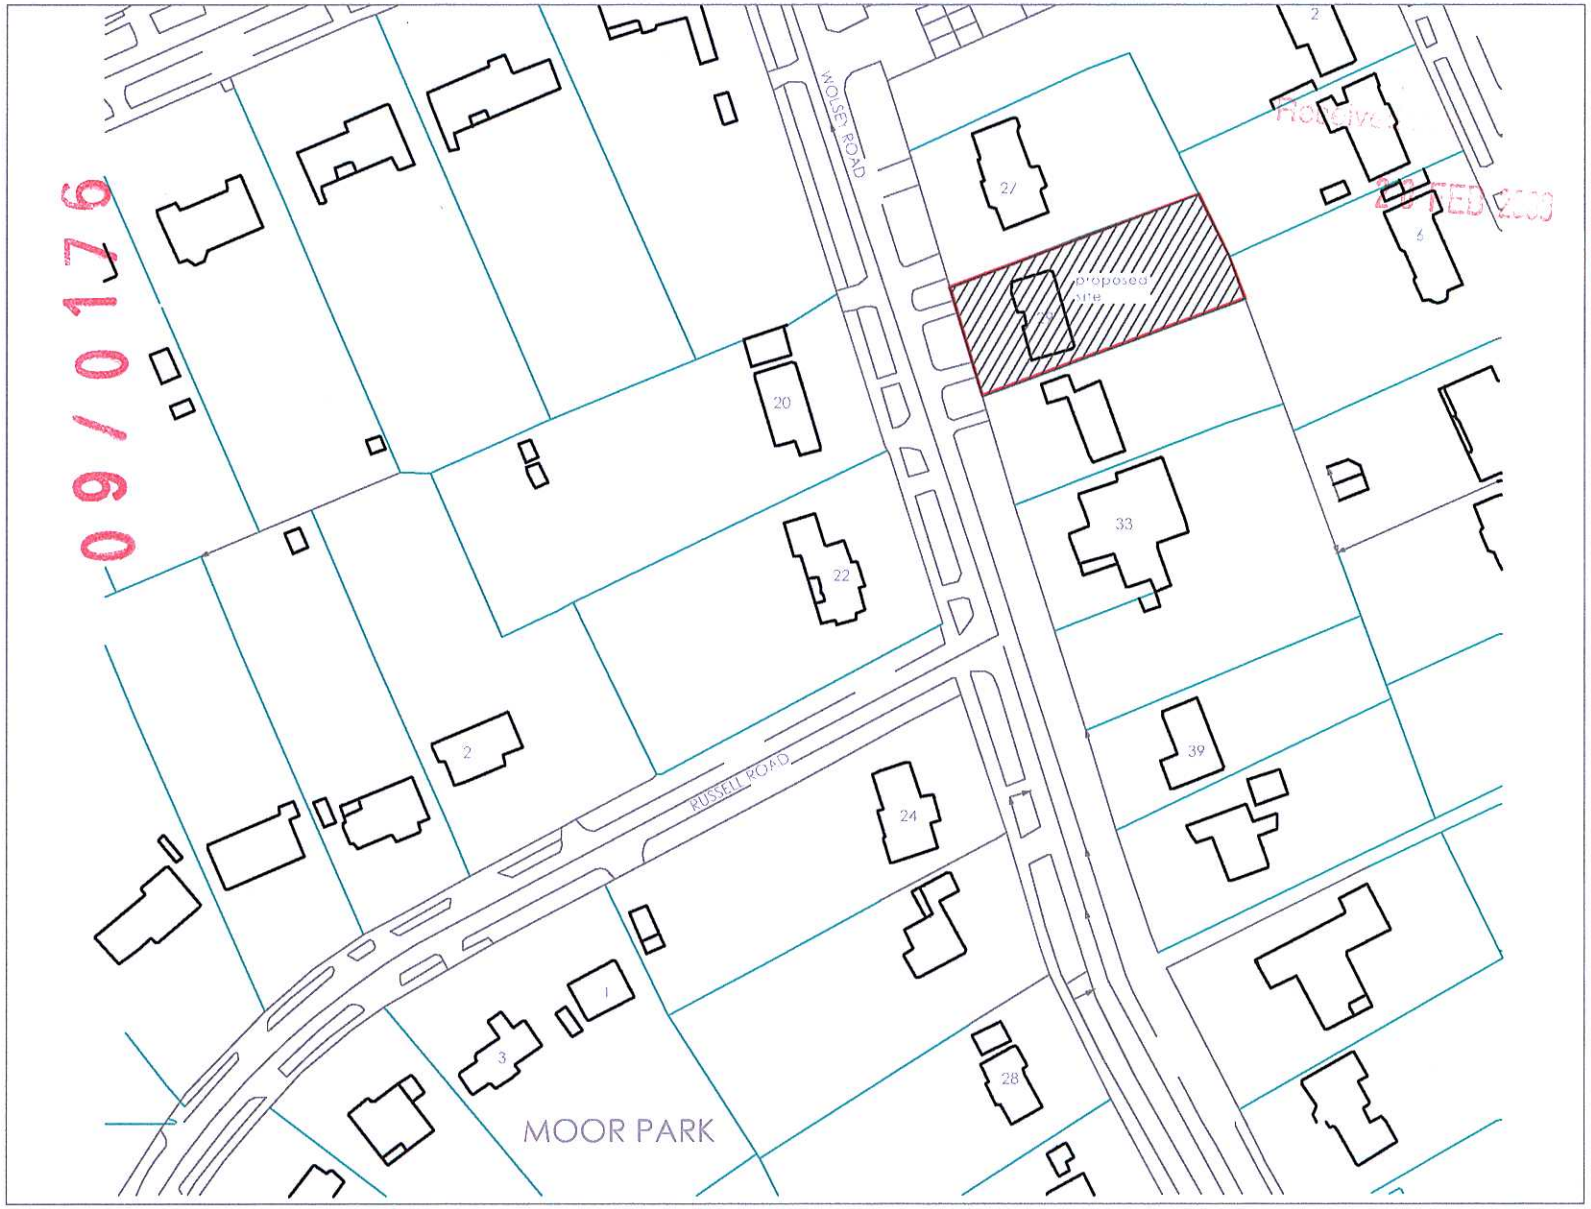


LOCATION PLAN

0 10 20 30 40 50 60 70 80 90 100

LINEAR SCALE 1:1250

09/0176

THREE RIVERS D.C.
RECEIVED
16 FEB 2009
PLANNING DEPT.

Amendments / Notes

| Rev | Description | By | Date |
|---|---|---|---|

PROJECT

PROPOSED NEW DWELLING
AT 29 WOLSEY ROAD
MOOR PARK
NORTHWOOD

DRAWING

LOCATION PLAN

GRAHAM SEABROOK PARTNERSHIP
CHARTERED ARCHITECTS

1395 P 7/05