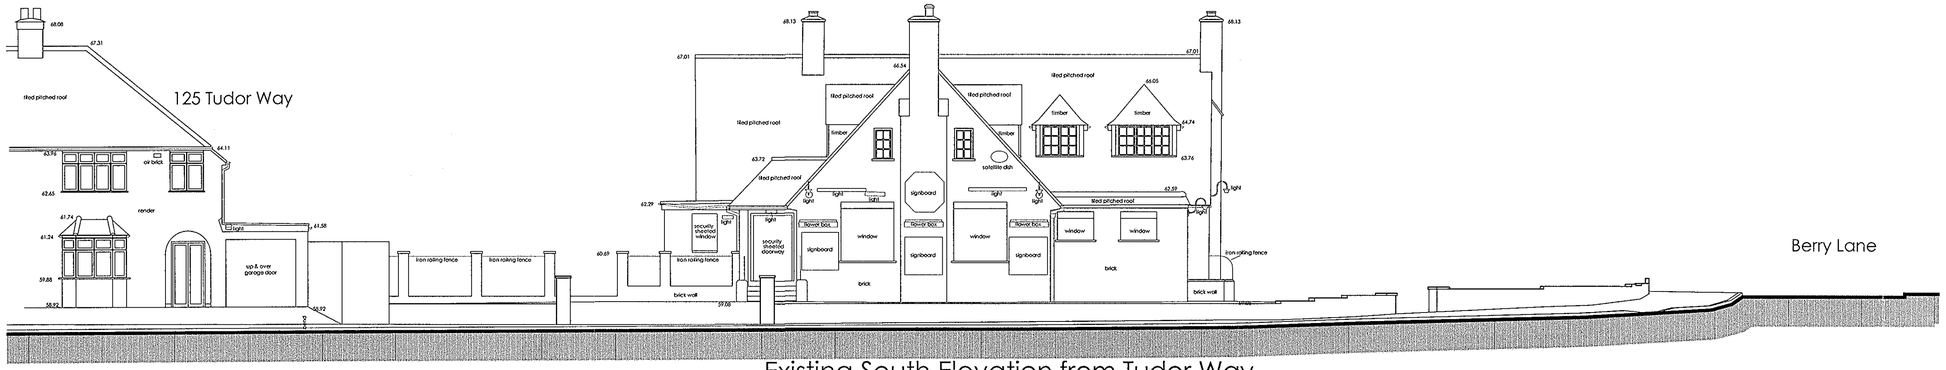

Existing South Elevation from Tudor Way

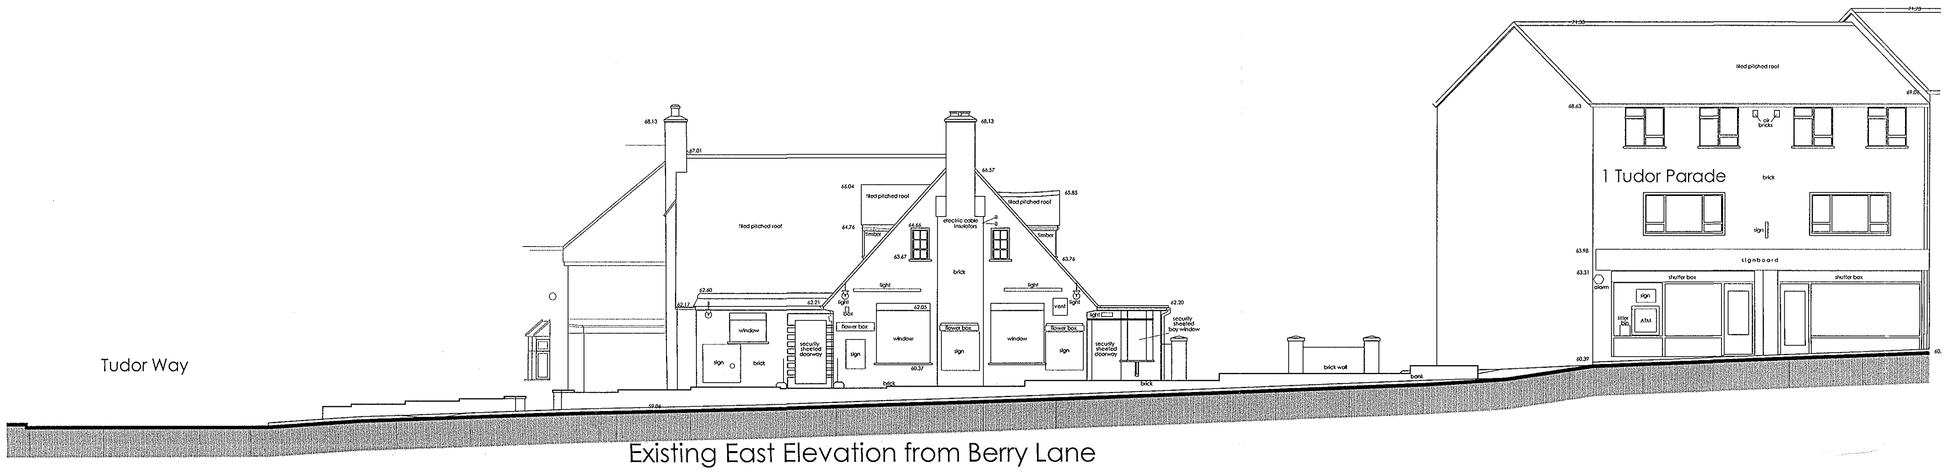

Existing East Elevation from Berry Lane

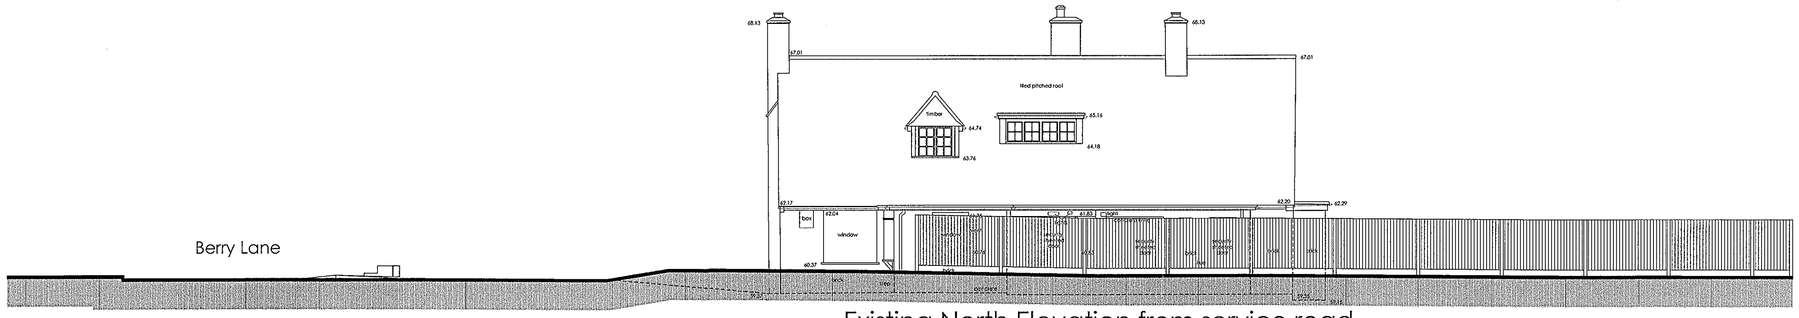

Existing North Elevation from service road

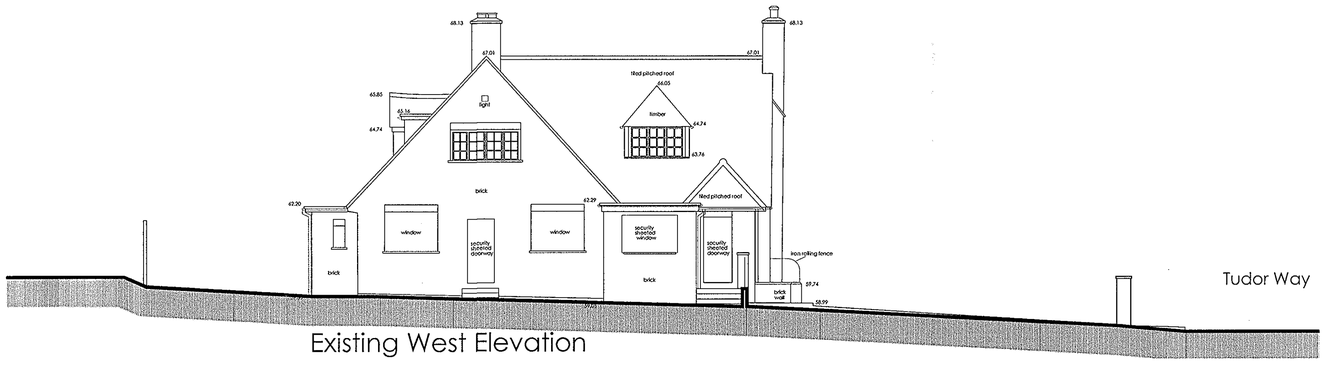

Existing West Elevation

archer architects
Copyright Archer Architects. All dimensions to be verified on site.
ISO 9001 REGISTERED FIRM
09/0537
THREE RIVERS D.C.
RECEIVED
21 APR 2009
PLANNING DEPT.

FOR APPROVAL

Revision: By Approved

archer architects
Office 7, Gateway 1000
Arlington Business Park
Whittle Way
Stevenage
Hertfordshire
SG1 2FP
t: 01438 749400
f: 01438 749591
e: www.archerarchitects.co.uk

Client:
TESCO EXPRESS

Project:
Former HAPPY MAN PH
BERRY LANE, RICKMANSWORTH

Drawing Title:
EXISTING ELEVATIONS

Scale:	Date:	Drawn:	Checked:
1:100	16.06.2008	MW	

Project No:	Drawing No:	Revision:
3291	(P)200	